
File ref - c:\users\156224\onedrive - amey ltd (1)\projec~1\coa892~1\17d08b~1.tec\ch-civ~1\dr-dra~1\engage~1\engage~1\con-taw-2023-001 dunkeld road engagement.dwg

0 100

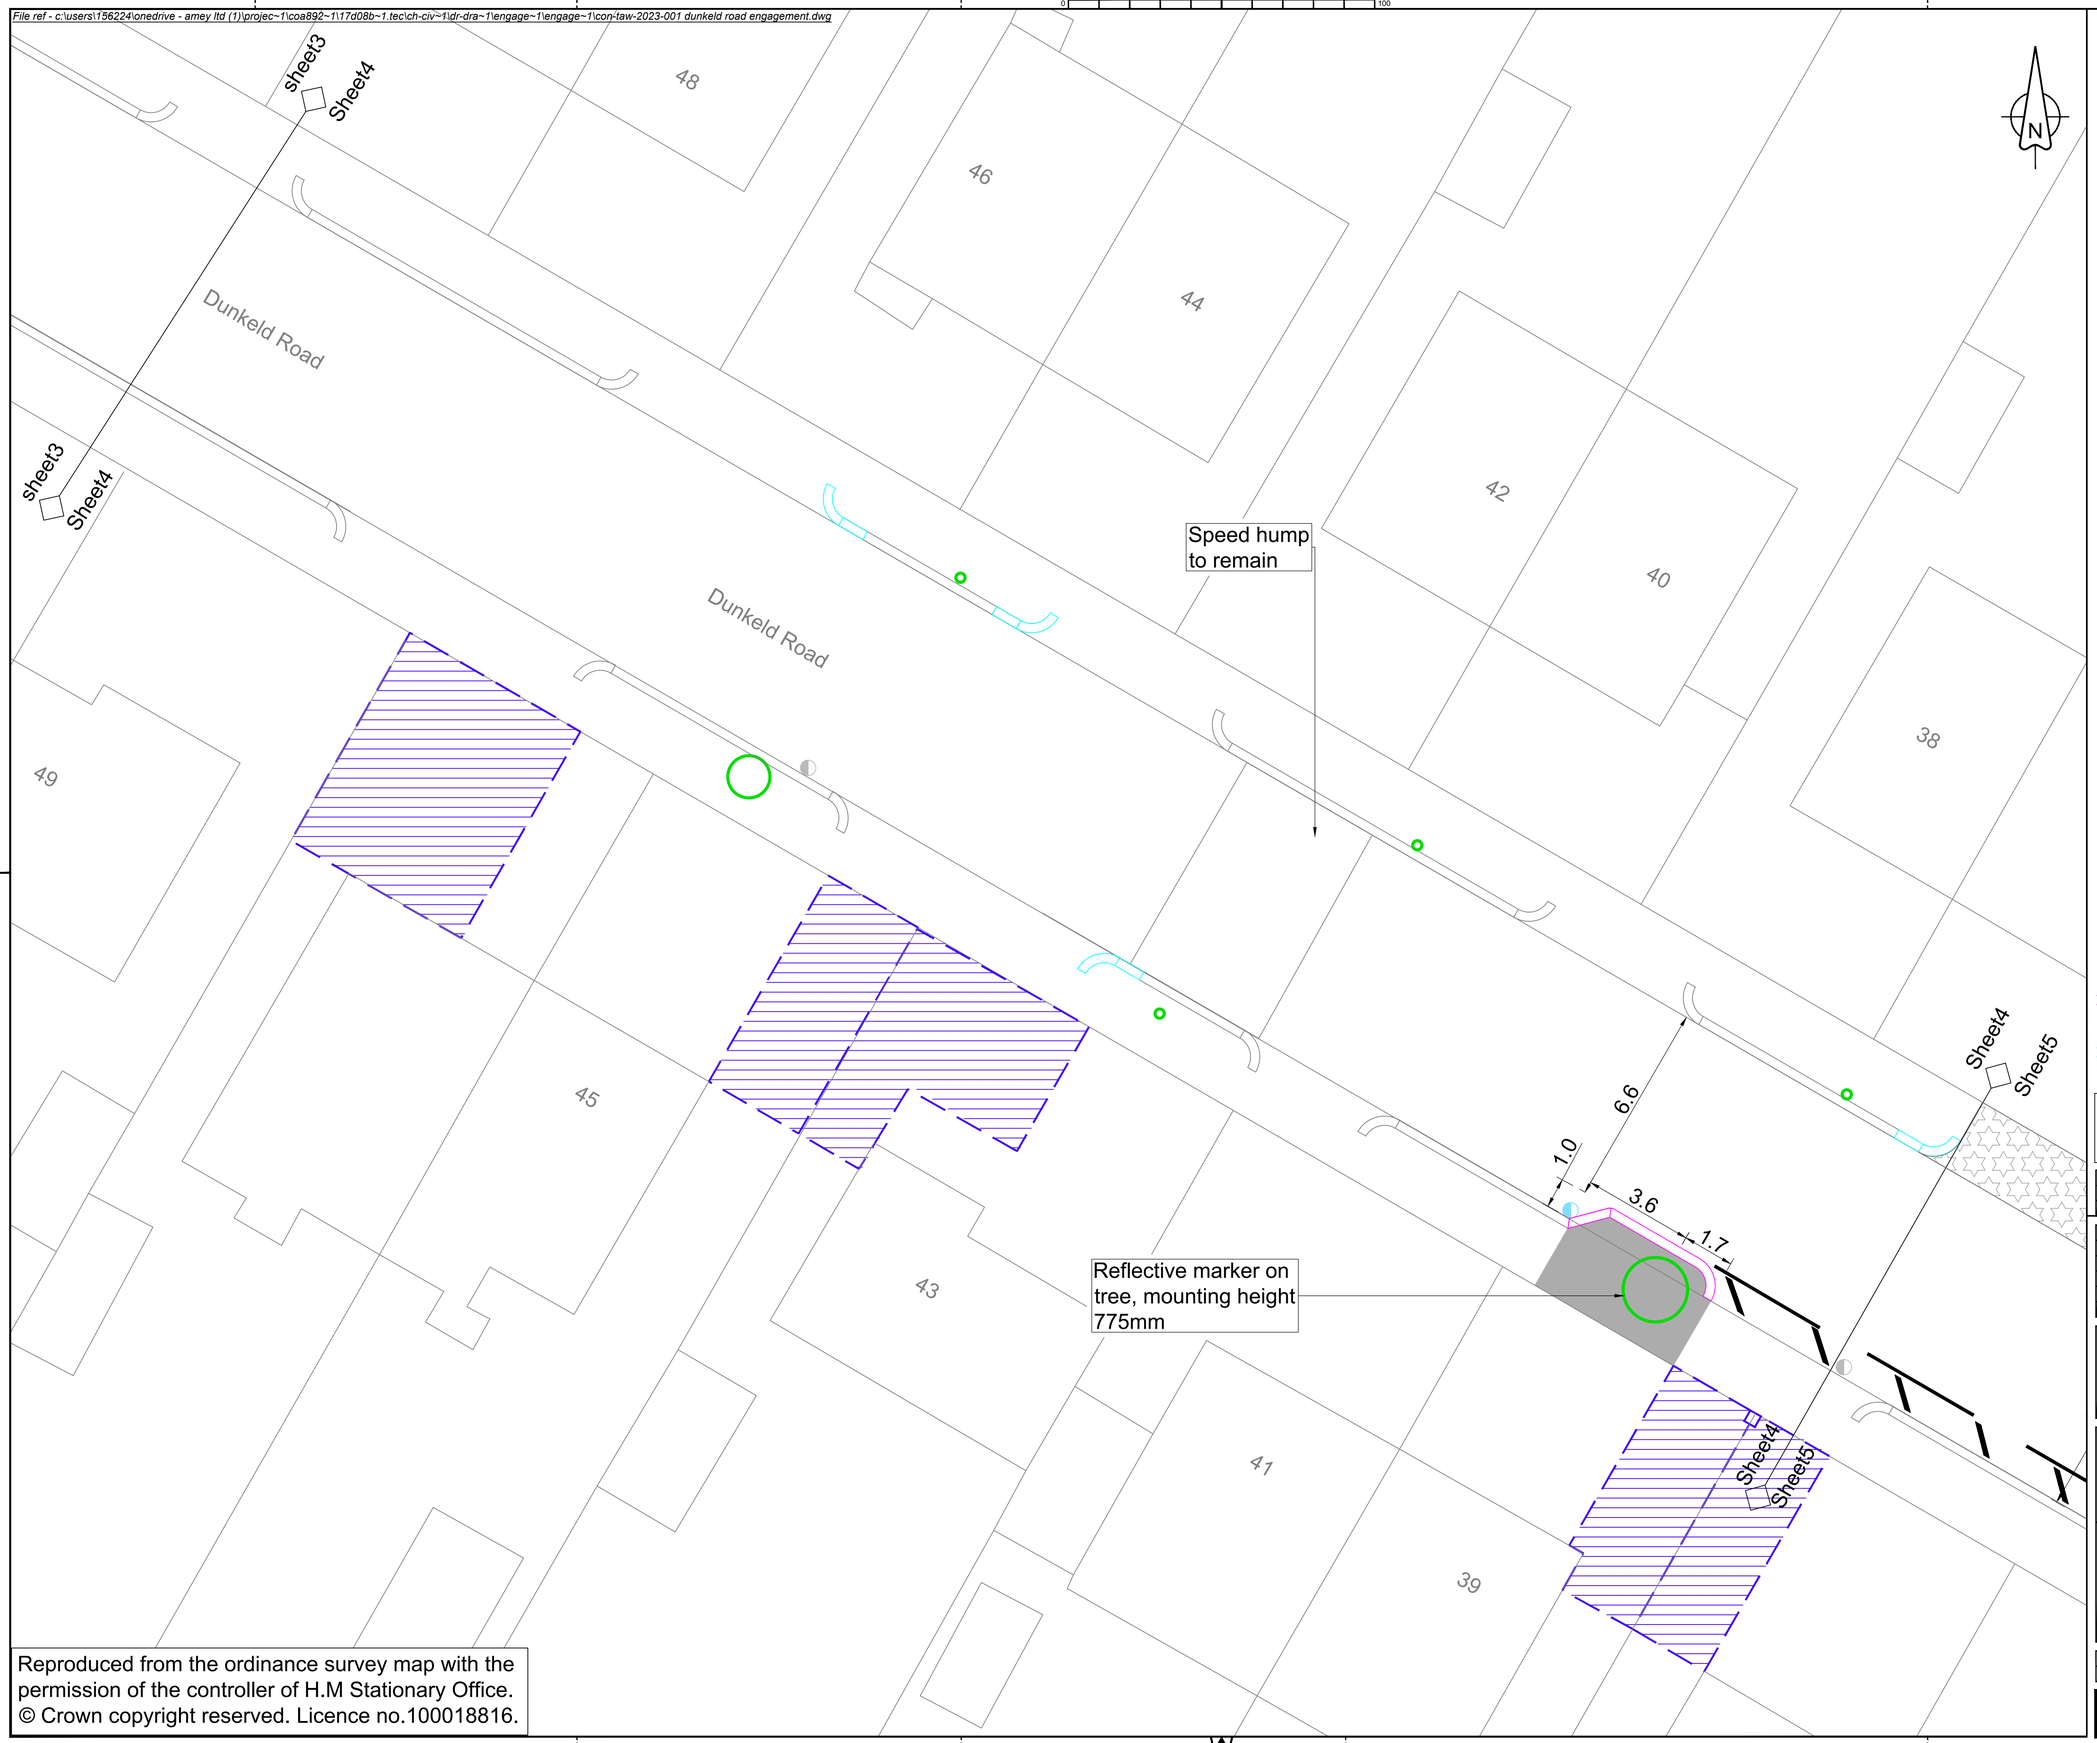

Reproduced from the ordinance survey map with the permission of the controller of H.M Stationary Office.
© Crown copyright reserved. Licence no.100018816.

NOTES:

1. All dimensions are in metres unless otherwise stated.
2. **All existing driveways to be retained.**
3. All buildouts to have advance warning hatching and road users will be allowed to park on the hatching.
4. Carriageway and all footways to be resurfaced as part of this scheme. This is not shown on the drawing.

KEY

- Flexible pavement (KBI Flexipave or similar)
- F06 (LIP prescribed footway reference) - 90mm thick 20mm DBM binder course; 25mm thick 6mm CG surface course
- Tactile paving
- Existing trees
  Please note: location and girth not accurately depicted.
- Existing gully to be retained
- Existing gully to be removed
- Proposed gully
- Bollard
- Driveway permit accommodation works
- Proposed kerbs
- Proposed road markings
- Proposed vehicular crossing applications

This drawing and its contents have been prepared solely for information for Sheffield City Council. Amey assumes no responsibility or liability to any other party in connection with this drawing and/or its contents without the prior written consent of Amey. Any unauthorised use or reliance on this drawing is strictly prohibited and may result in legal action.

Rev	Revision details	Chkd	Appd	Date
B	Footways, vehicle crossing alterations	.	.	.
A	Kerbs and driveways added	.	.	.

Drawn:		Preliminary	
Design:		For comment	✓
Chkd:		For tender	
Appd:		For construction	
Date:		As constructed	
		Other	

Client

amey working with Sheffield City Council

www.amey.co.uk

Project Name
Sheffield Streets Ahead
Tree Accommodation Works

Drawing Title
Engagement Drawing
Dunkeld Road
(Sheet 4 of 7)

DRAFT

Original Drawing Size : A1	Dimensions : m
Scale : 1:100	Copyright © Amey

Drawing No	Rev
CON-TAW-2023-001-04	B