
File/ref - c:\users\156224\onedrive - amey ltd (1)\projec~1\coa892~1\17d08b~1.tej\ch-civ~1\dr-dra~1\engage~1\erlgage~1\con-taw-2023-001 dunkeld road overview a0.dwg

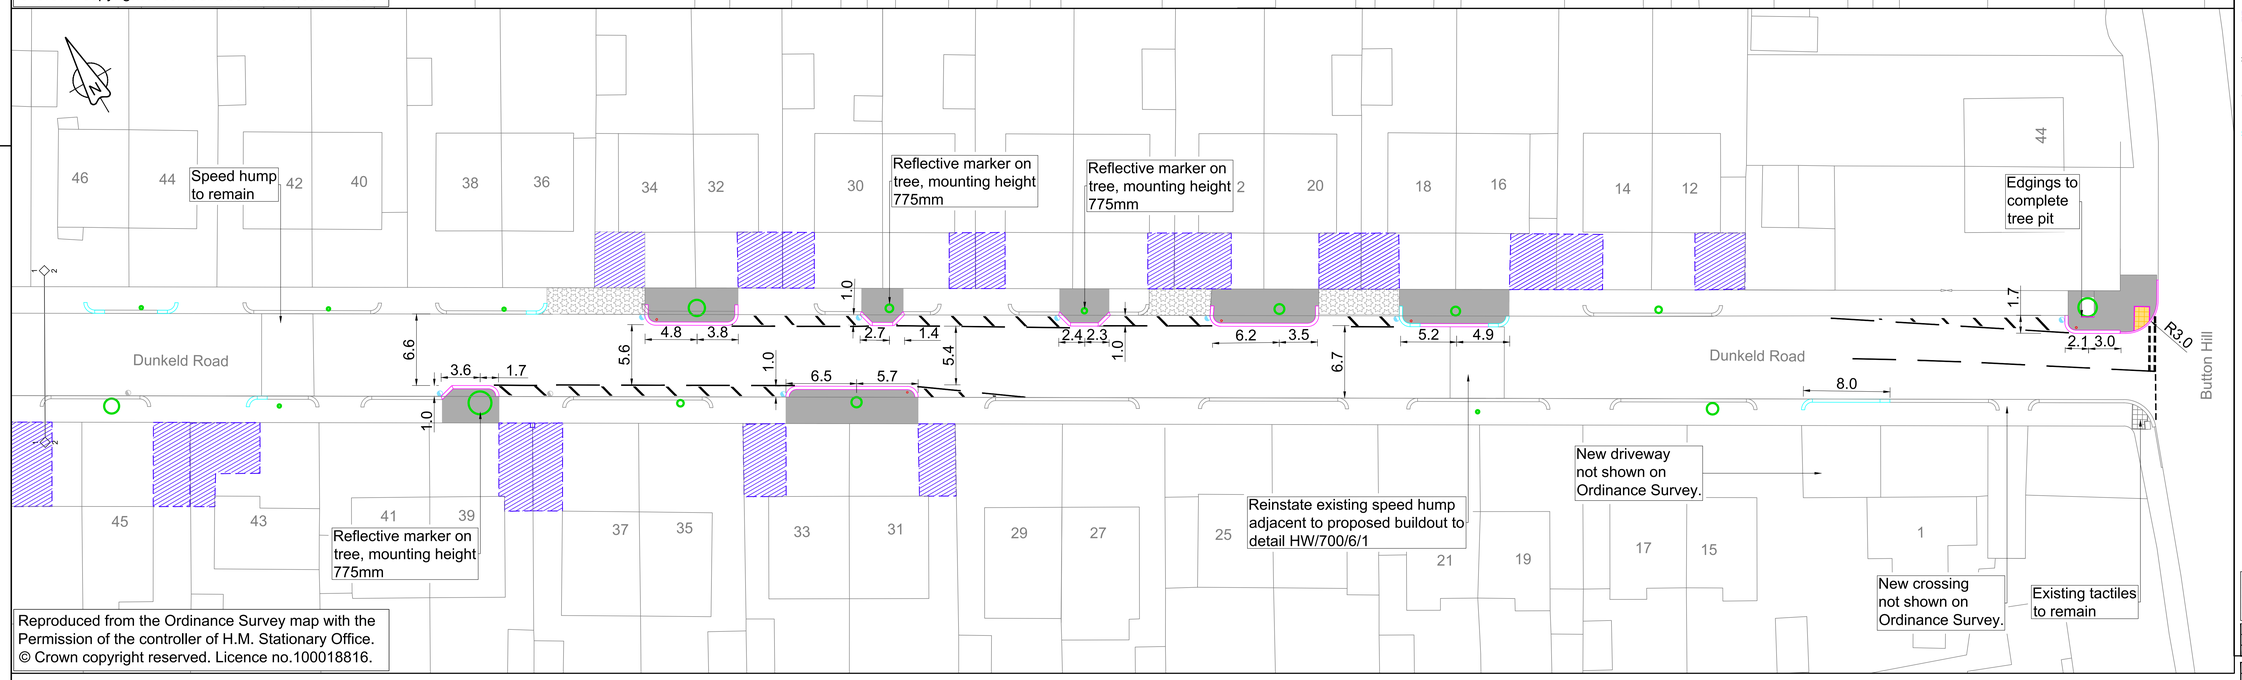



NOTES:

1. All dimensions are in metres unless otherwise stated.
2. All existing driveways to be **retained**.
3. All buildouts to have advance warning hatching and road users will be allowed to park on the hatching.
4. Carriageway and all footways to be resurfaced as part of this scheme. This is not shown on the drawing.

KEY:

- Flexible pavement (KBI Flexipave or similar)
- F06 (LIP prescribed footway reference) - 90mm thick 20mm DBM binder course; 25mm thick 6mm CG surface course
- Tactile paving
- Existing trees
  Please note: location and girth not accurately depicted.
- Existing gully to be retained
- Existing gully to be removed
- Proposed gully
- Bollard
- Driveway permit accommodation works
- Proposed kerbs
- Proposed road markings
- Proposed vehicle crossings

This drawing and its contents have been prepared solely for information for Sheffield City Council. Amey assumes no responsibility or liability to any other party in connection with this drawing and/or its contents without the prior written consent of Amey. Any unauthorised use or reliance on this drawing is strictly prohibited and may result in legal action.

Rev	Revision details	Chkd	Appd	Date
B	Footways, vehicle crossing alterations	-	-	-
A	Kerbs and driveways added	-	-	-

Drawn:	AJR	Preliminary	
Design:	AJR	For comment	✓
Chkd:	AC	For tender	
Appd:	CDB	For construction	
Date:	30/01/2024	As constructed	

Client: amey working with Sheffield City Council — www.amey.co.uk

Project Name
Sheffield Streets Ahead
Tree Accommodation Works

Drawing Title
Engagement Drawing
Dunkeld Road
Overview

DRAFT

Original Drawing Size : A0	Dimensions : m
Scale : 1:200	Copyright © Amey

Drawing No: CON-TAW-2023-001-08 — Rev: B