
File ref - c:\users\156224\onedrive - amey ltd (1)\projec~1\cda892~1\17d08b~1.tec\ch-civ~1\dr-dra~1\engage~1\engage~1\con-taw-2023-002 banner cross road enga - 5xh.dwg

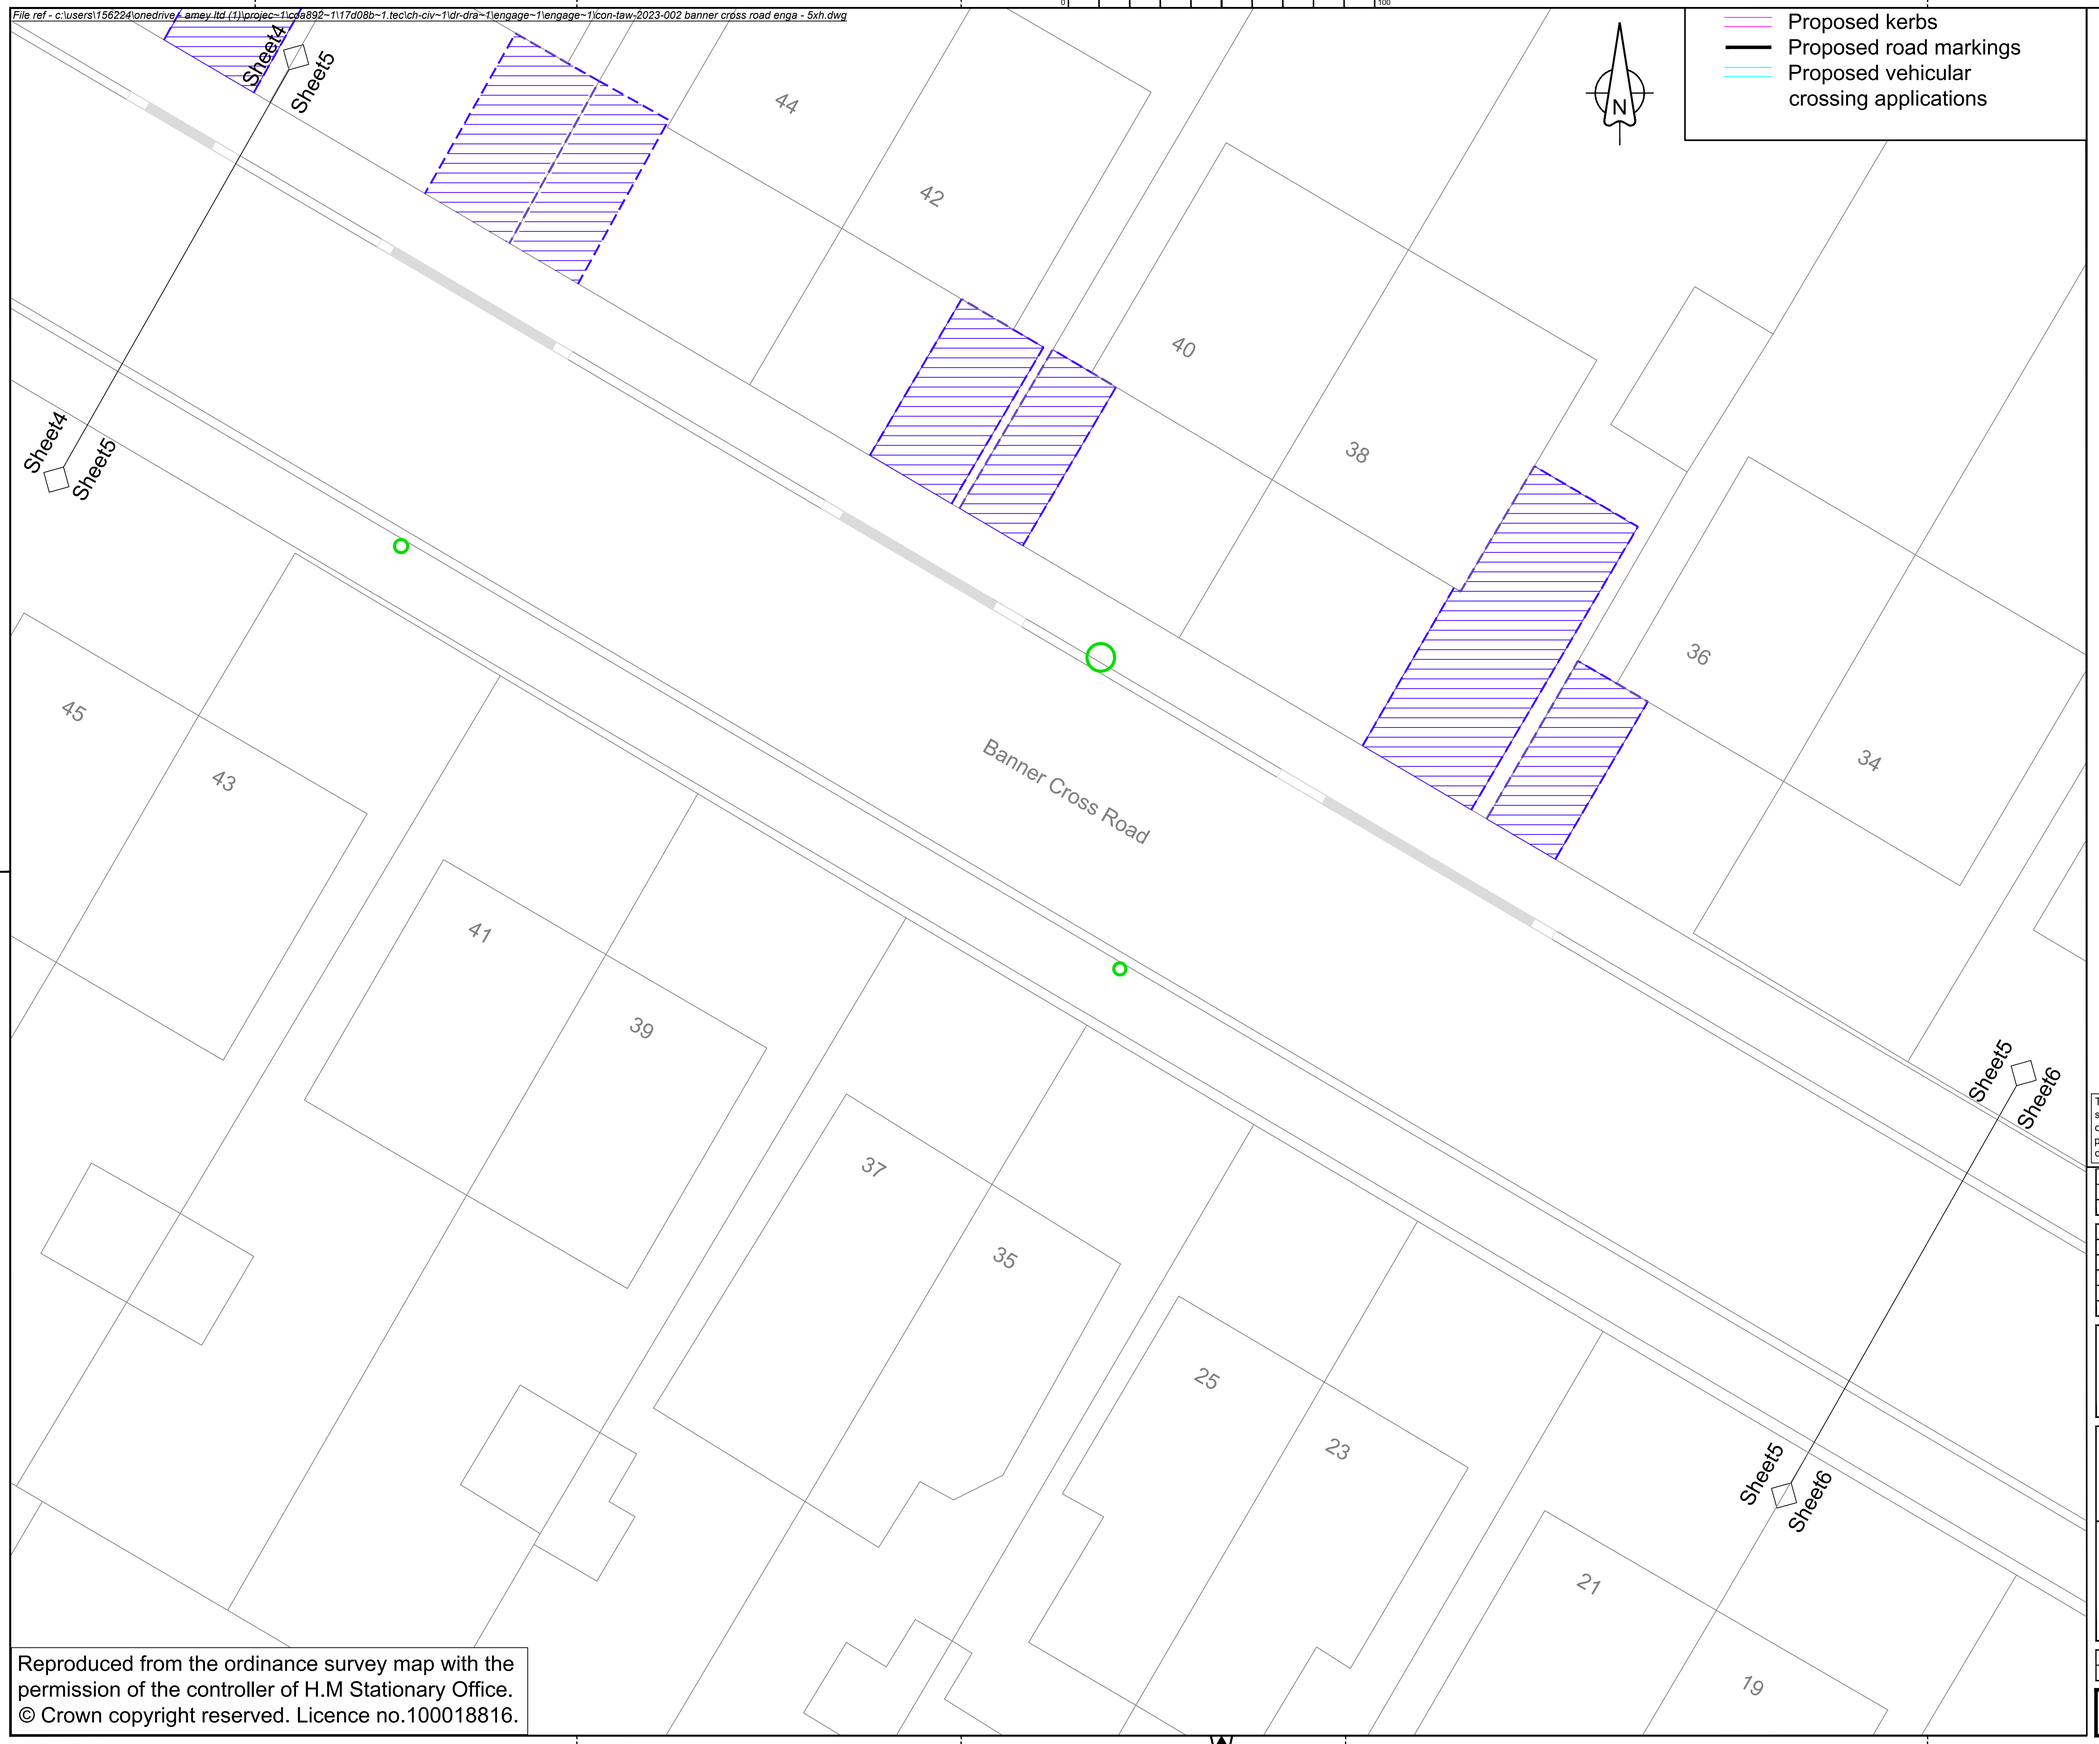

NOTES:

1. All dimensions are in metres unless otherwise stated.
2. **All existing driveways to be retained.**
3. All buildouts to have advance warning hatching and road users will be allowed to park on the hatching.
4. Carriageway and all footways to be resurfaced as part of this scheme. This is not shown on the drawing.

KEY

- Flexible pavement (KBI Flexipave or similar)
- F06 (LIP prescribed footway reference) - 90mm thick 20mm DBM binder course; 25mm thick 6mm CG surface course
- Tactile paving
- Existing trees
  Please note: location and girth not accurately depicted.
- Existing gully to be retained
- Existing gully to be removed
- Proposed gully
- Bollard
- Driveway permit accommodation works
- Existing dropped kerbs locations (indicative)

This drawing and its contents have been prepared solely for information for sheffield city council. Amey assumes no responsibility or liability to any other party in connection with this drawing and/or its contents without the prior written consent of amey. Any unauthorised use or reliance on this drawing is strictly prohibited and may result in legal action.

Rev	Revision details	Chkd	Appd	Date
B	Footways, vehicle crossing alterations	.	.	.
A	Kerbs and driveways added	.	.	.

Drawn: AJR	Preliminary
Design: AJR	For comment ✓
Chkd: AC	For tender
Appd: CDB	For construction
Date: 30/01/2024	As constructed

Client

amey working with Sheffield City Council

www.amey.co.uk

Project Name

Sheffield Streets Ahead
Tree Accommodation Works

Drawing Title

Engagement Drawing
Banner Cross Road
(Sheet 5 of 7)

DRAFT

Original Drawing Size : A1	Dimensions : m
Scale : 1:100	Copyright © Amey

Drawing No: CON-TAW-2023-002-05

Rev: B

Reproduced from the ordinance survey map with the permission of the controller of H.M Stationary Office.
© Crown copyright reserved. Licence no.100018816.